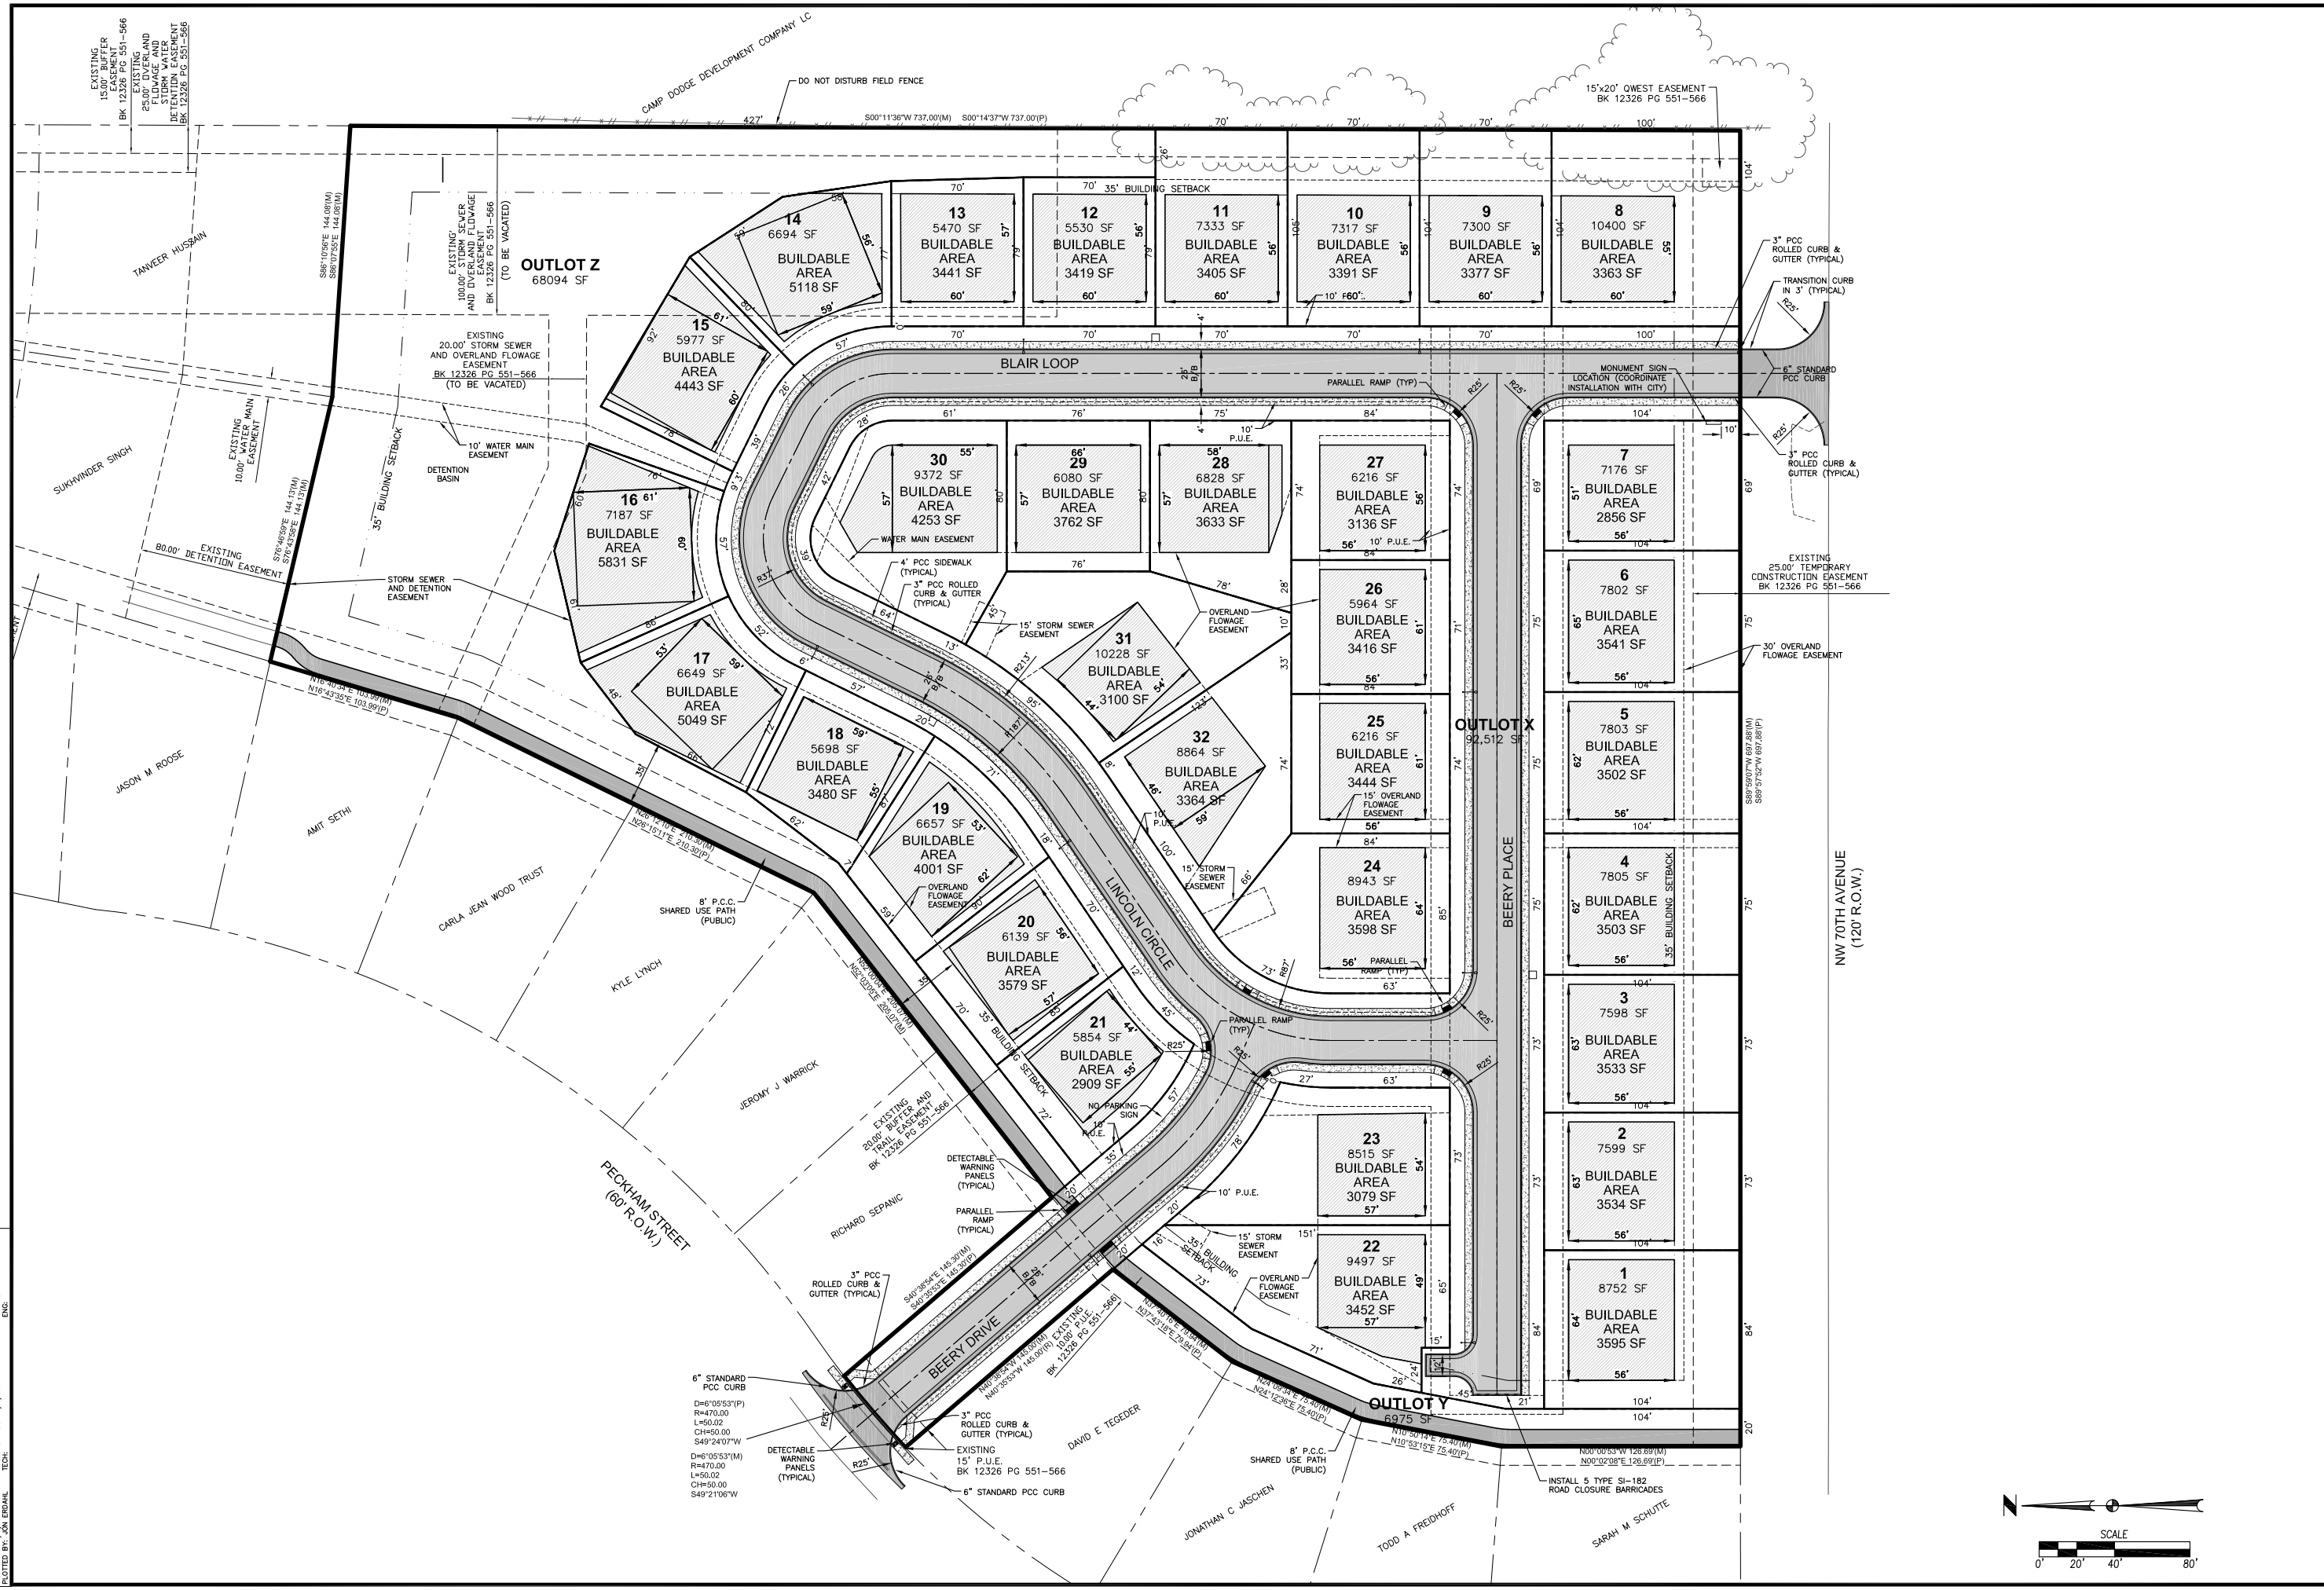

DATE	REVISIONS	PREPARED
04/08/15		

3405 S.E. CROSSROADS DRIVE, SUITE G
GRIMES, IOWA 50111
PHONE: (515) 369-4400 FAX: (515) 369-4410

ENGINEER: ENH | LA: RL

CIVIL DESIGN ADVANTAGE

NORTHWOOD HOME ASSOCIATION

BUILDABLE AREA

JOHNSTON, IOWA

1 / 1

1403.110

FILE: H:\2014\1403110\DWG\1403110-BUILDABLE AREA REVISED.DWG
REF: XREF: XR_BASE, XR_XBASE, XR_EUTITE1, XR_EUTITE2 DATE: 3/4/2015 10:28 AM
PLOTTED BY: JON ERSAHL TECH: COMMENT: ENG: